Manitoba
Transportation and
Government Services
Traffic Engineering

WORK ZONE TRAFFIC CONTROL MANUAL

AREAS IN THE WORK ZONE

THIS LAYOUT APPLIES TO:
LONG-TERM
DURATION WORK
REFER TO POLICY
900-H-2

FOUR-LANE DIVIDED HIGHWAY CONVERSION TO TWO-LANE TWO-WAY *

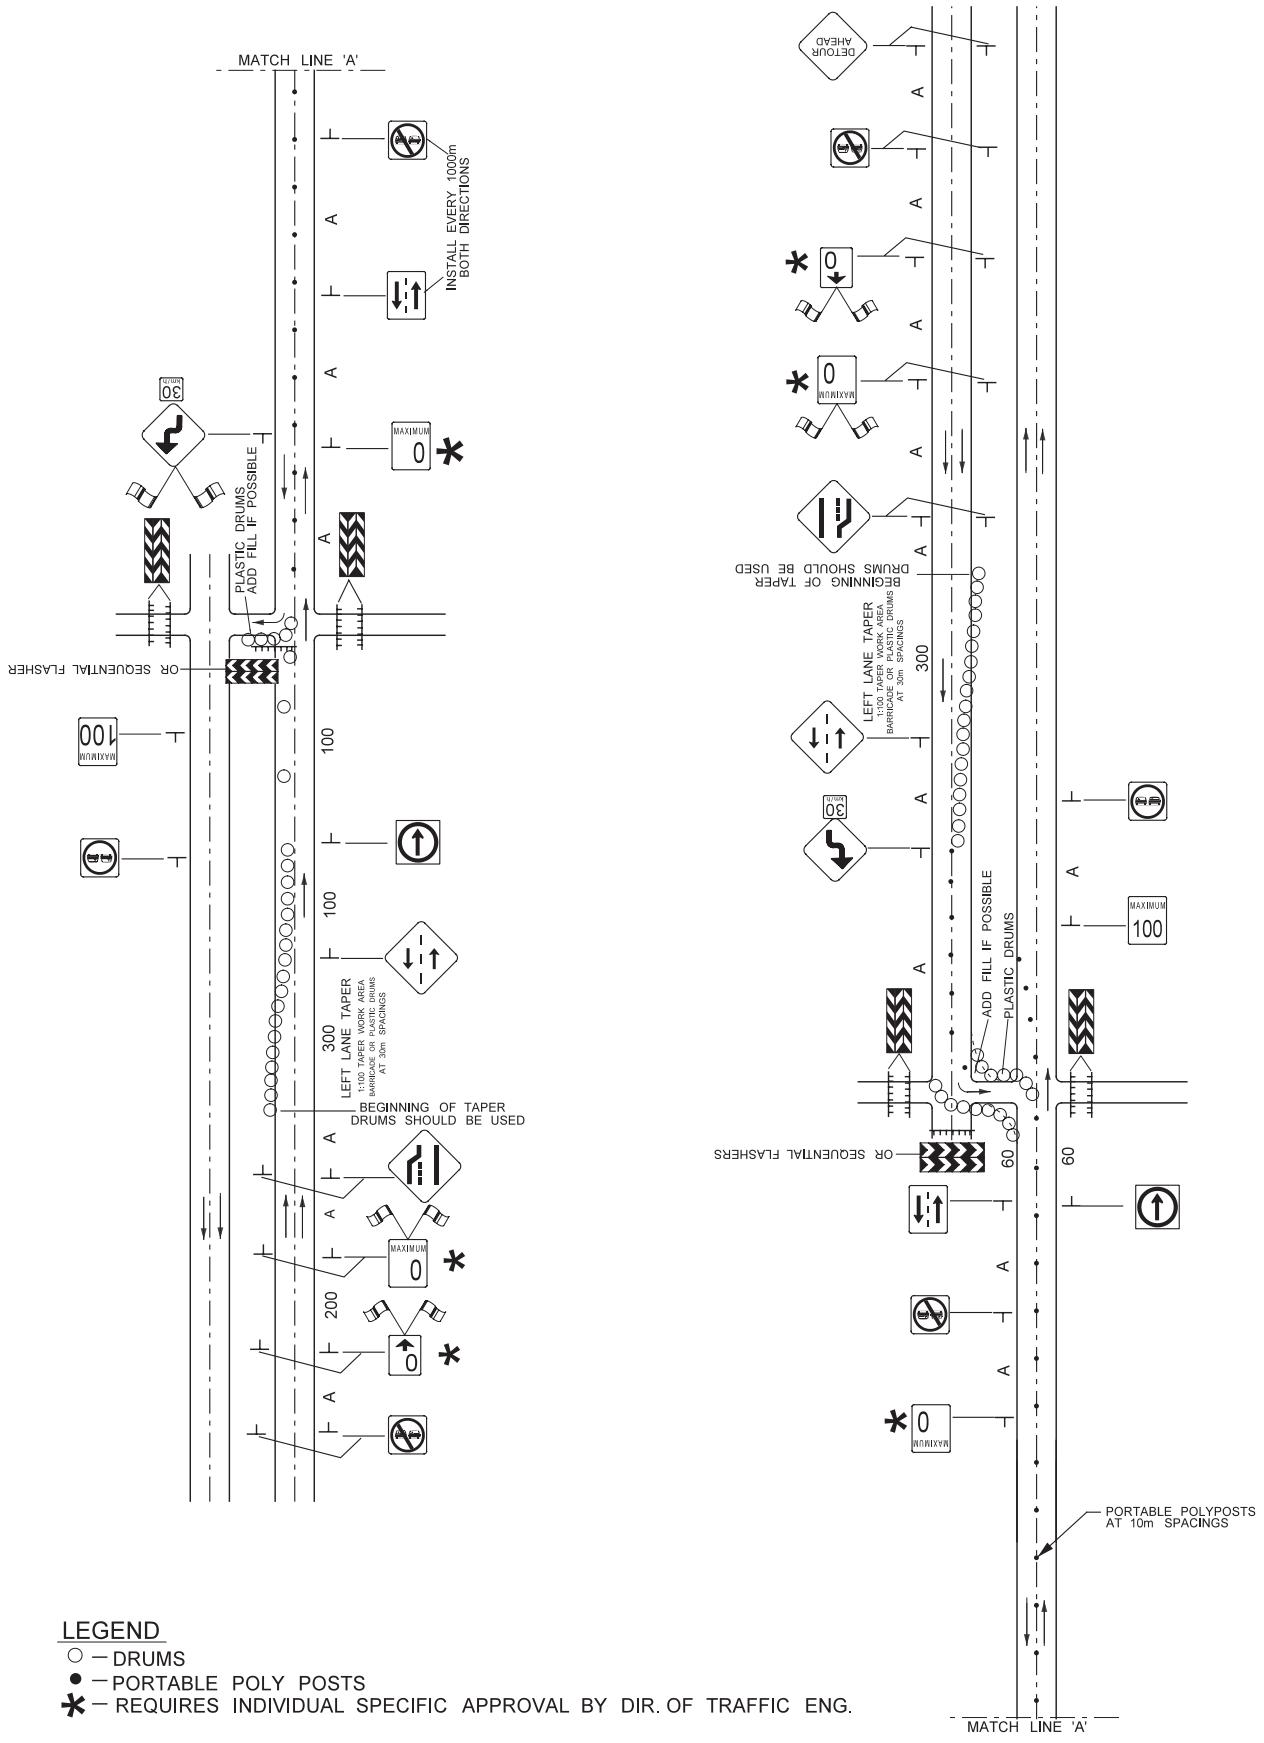

LEGEND
○ – DRUMS
● – PORTABLE POLY POSTS
* – REQUIRES INDIVIDUAL SPECIFIC APPROVAL BY DIR. OF TRAFFIC ENG.

DATE OF ISSUE: 1999-10; REVISED: 2002-02
PATH: TESIGNS/Te-020.dgn

APPROVED: _____
DIRECTOR: TRAFFIC ENGINEERING BRANCH

TMP-25